Side elevations apply to specific plots only - refer to site plan for locations

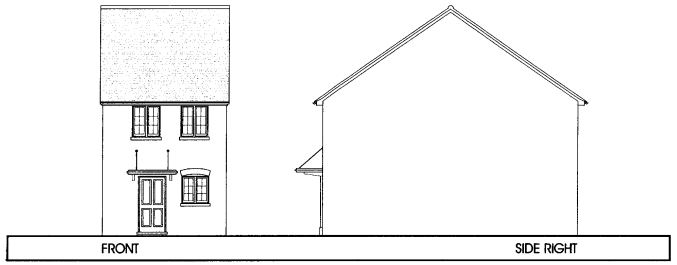

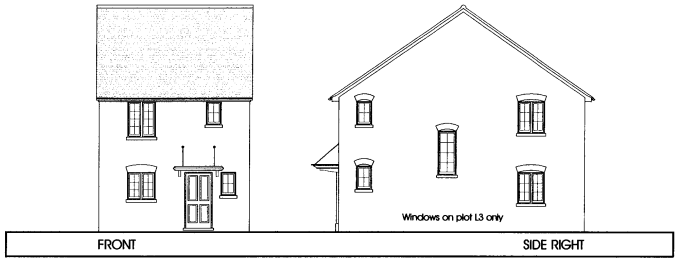

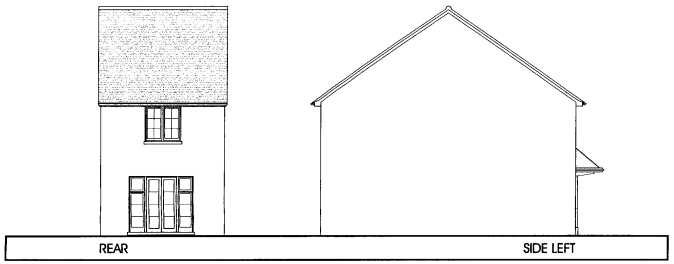

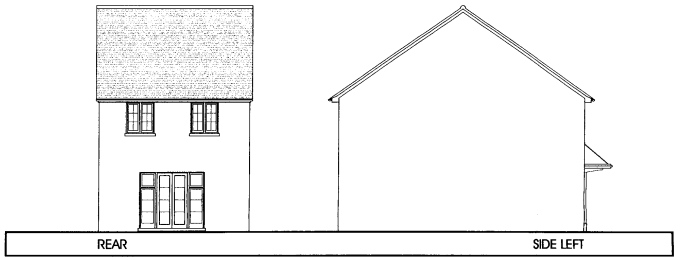

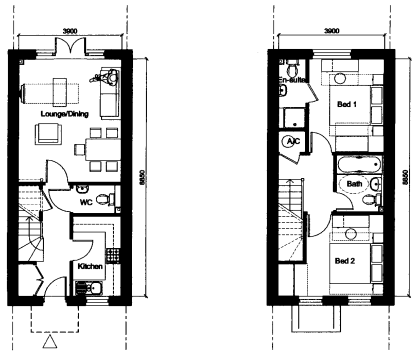

2D TYPE (69.0m²)
2 Bed House

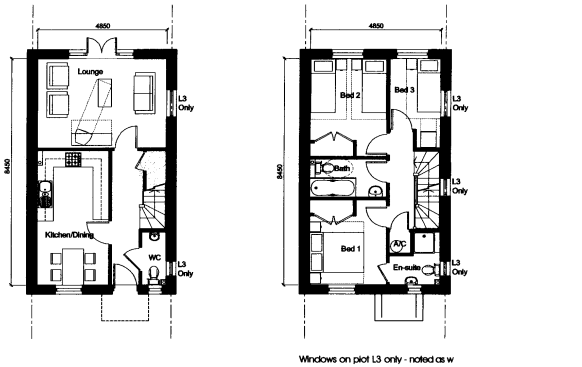

3G TYPE (82m²)
3 Bed House

MC 2006/0093

ORIGINAL
MEDWAY
24 JAN 2006
RECEIVED

Persimmon Homes S.E.

Rev A 18.01.06 Type 2D & 3G ammended in accordance with council letter dated 21.12.05 & client instruction dated 04.01.06 and 12.01.06 (ed) ( )

Medway Gate
Cuxton

title Phase 1 House Types 2D / 3G
drawing no A3760/2.1/34 Rev A
drawn AJ/PRB
checked
scale 1:100
date DEC 05

PRP